09-019

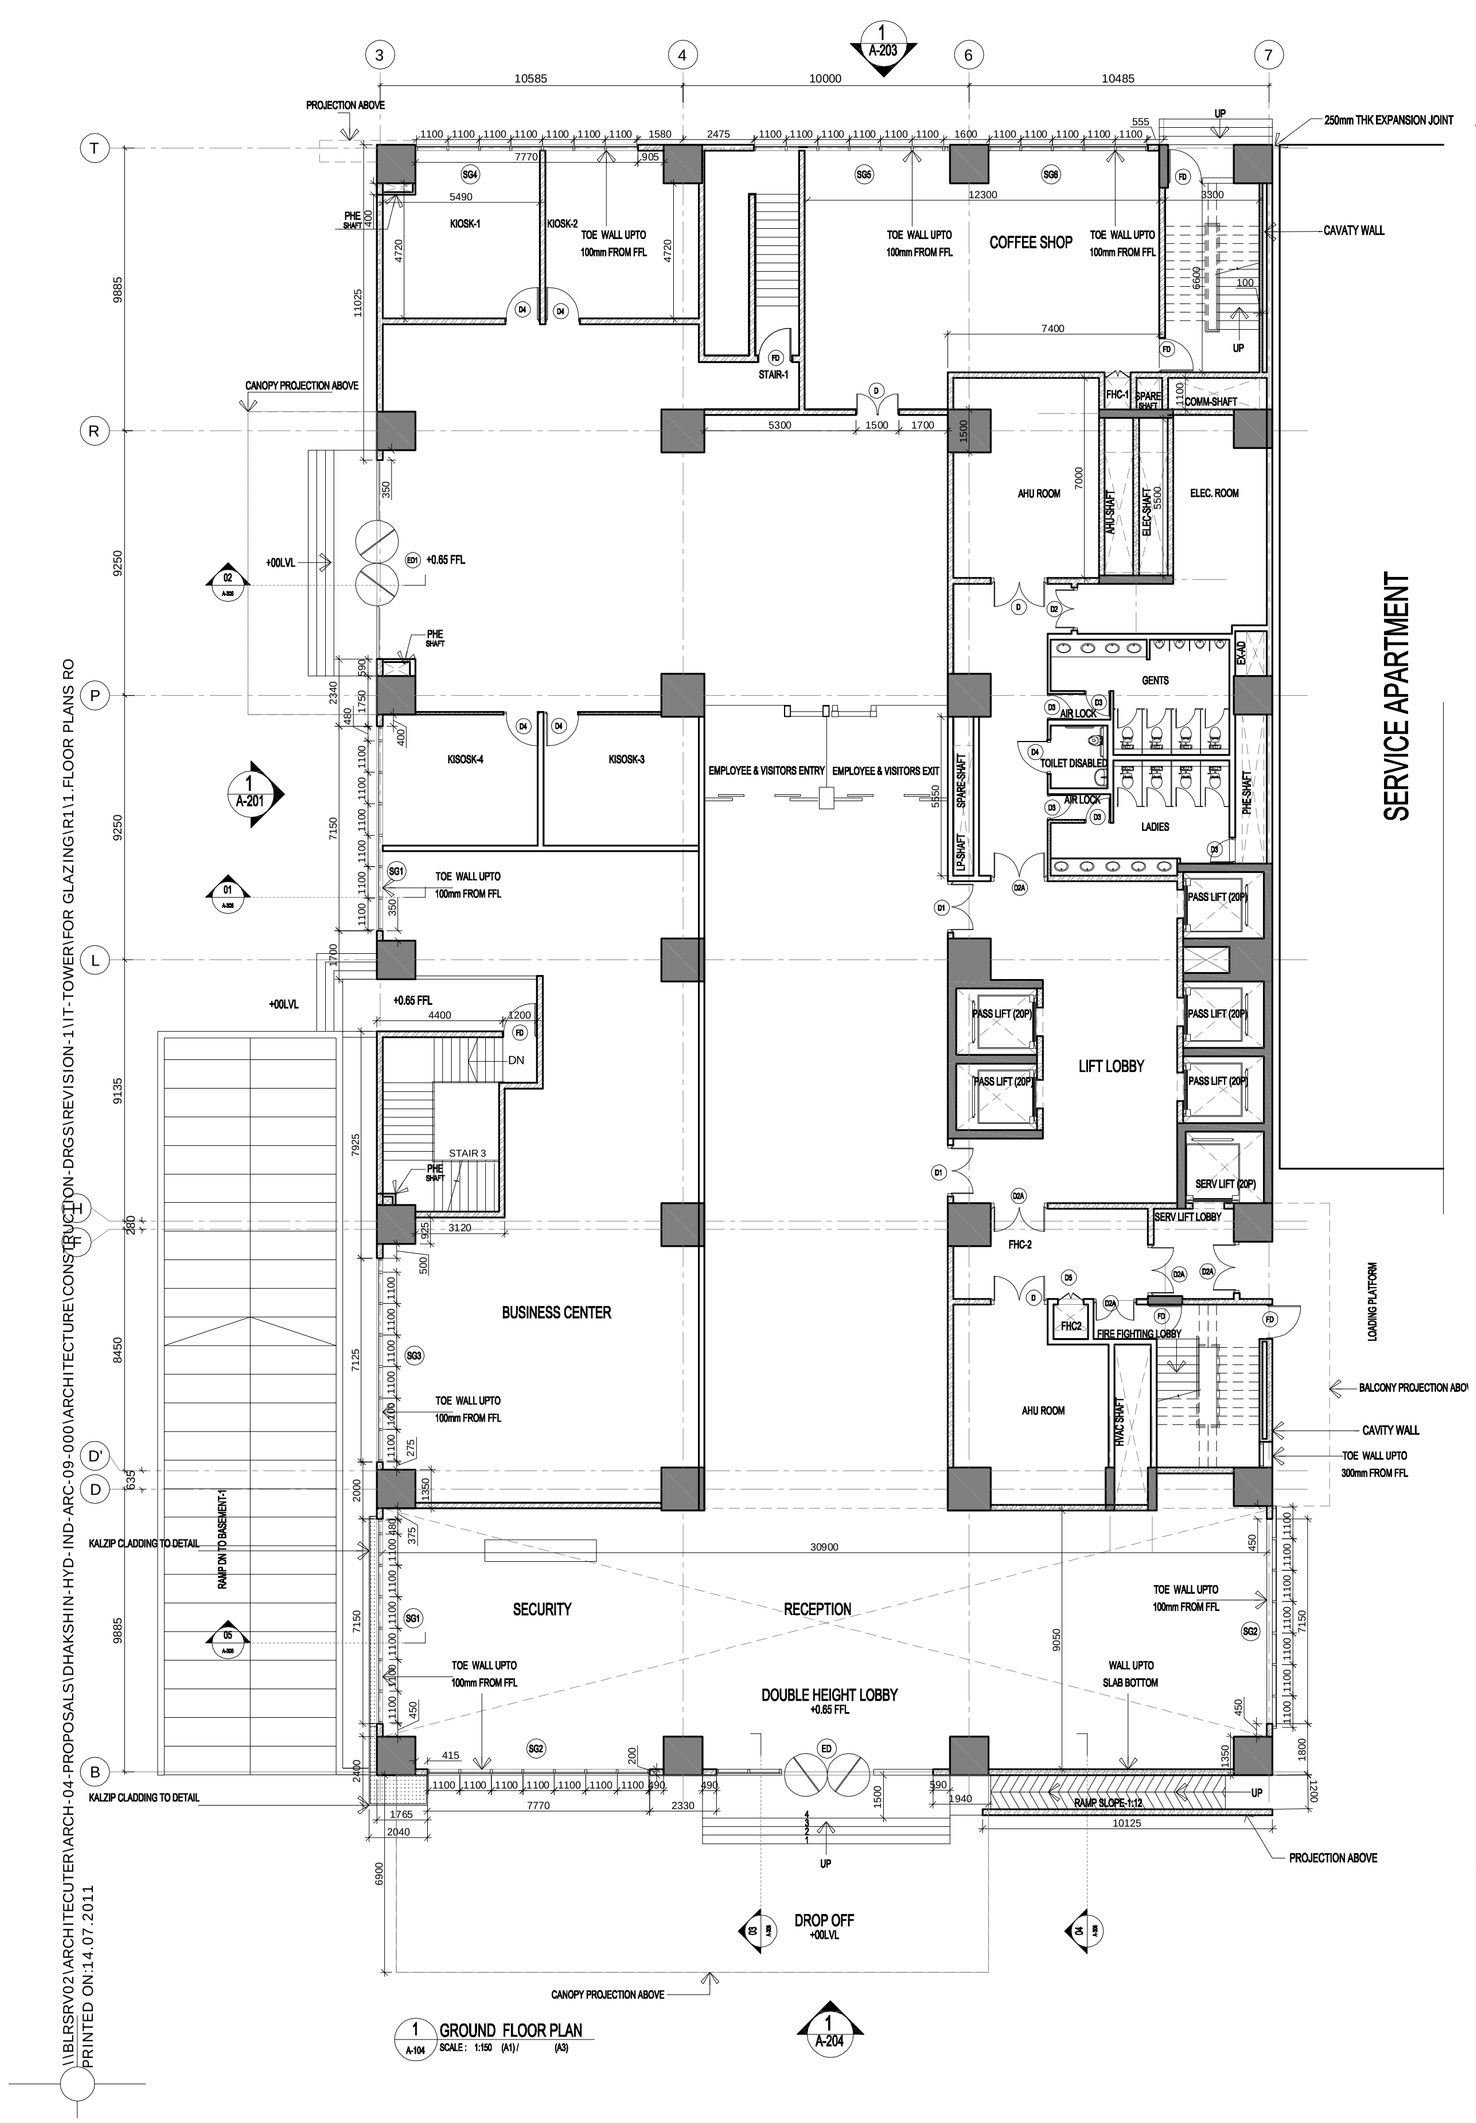

1 GROUND FLOOR PLAN
A-104 SCALE: 1:150 (A1)/ (A3)

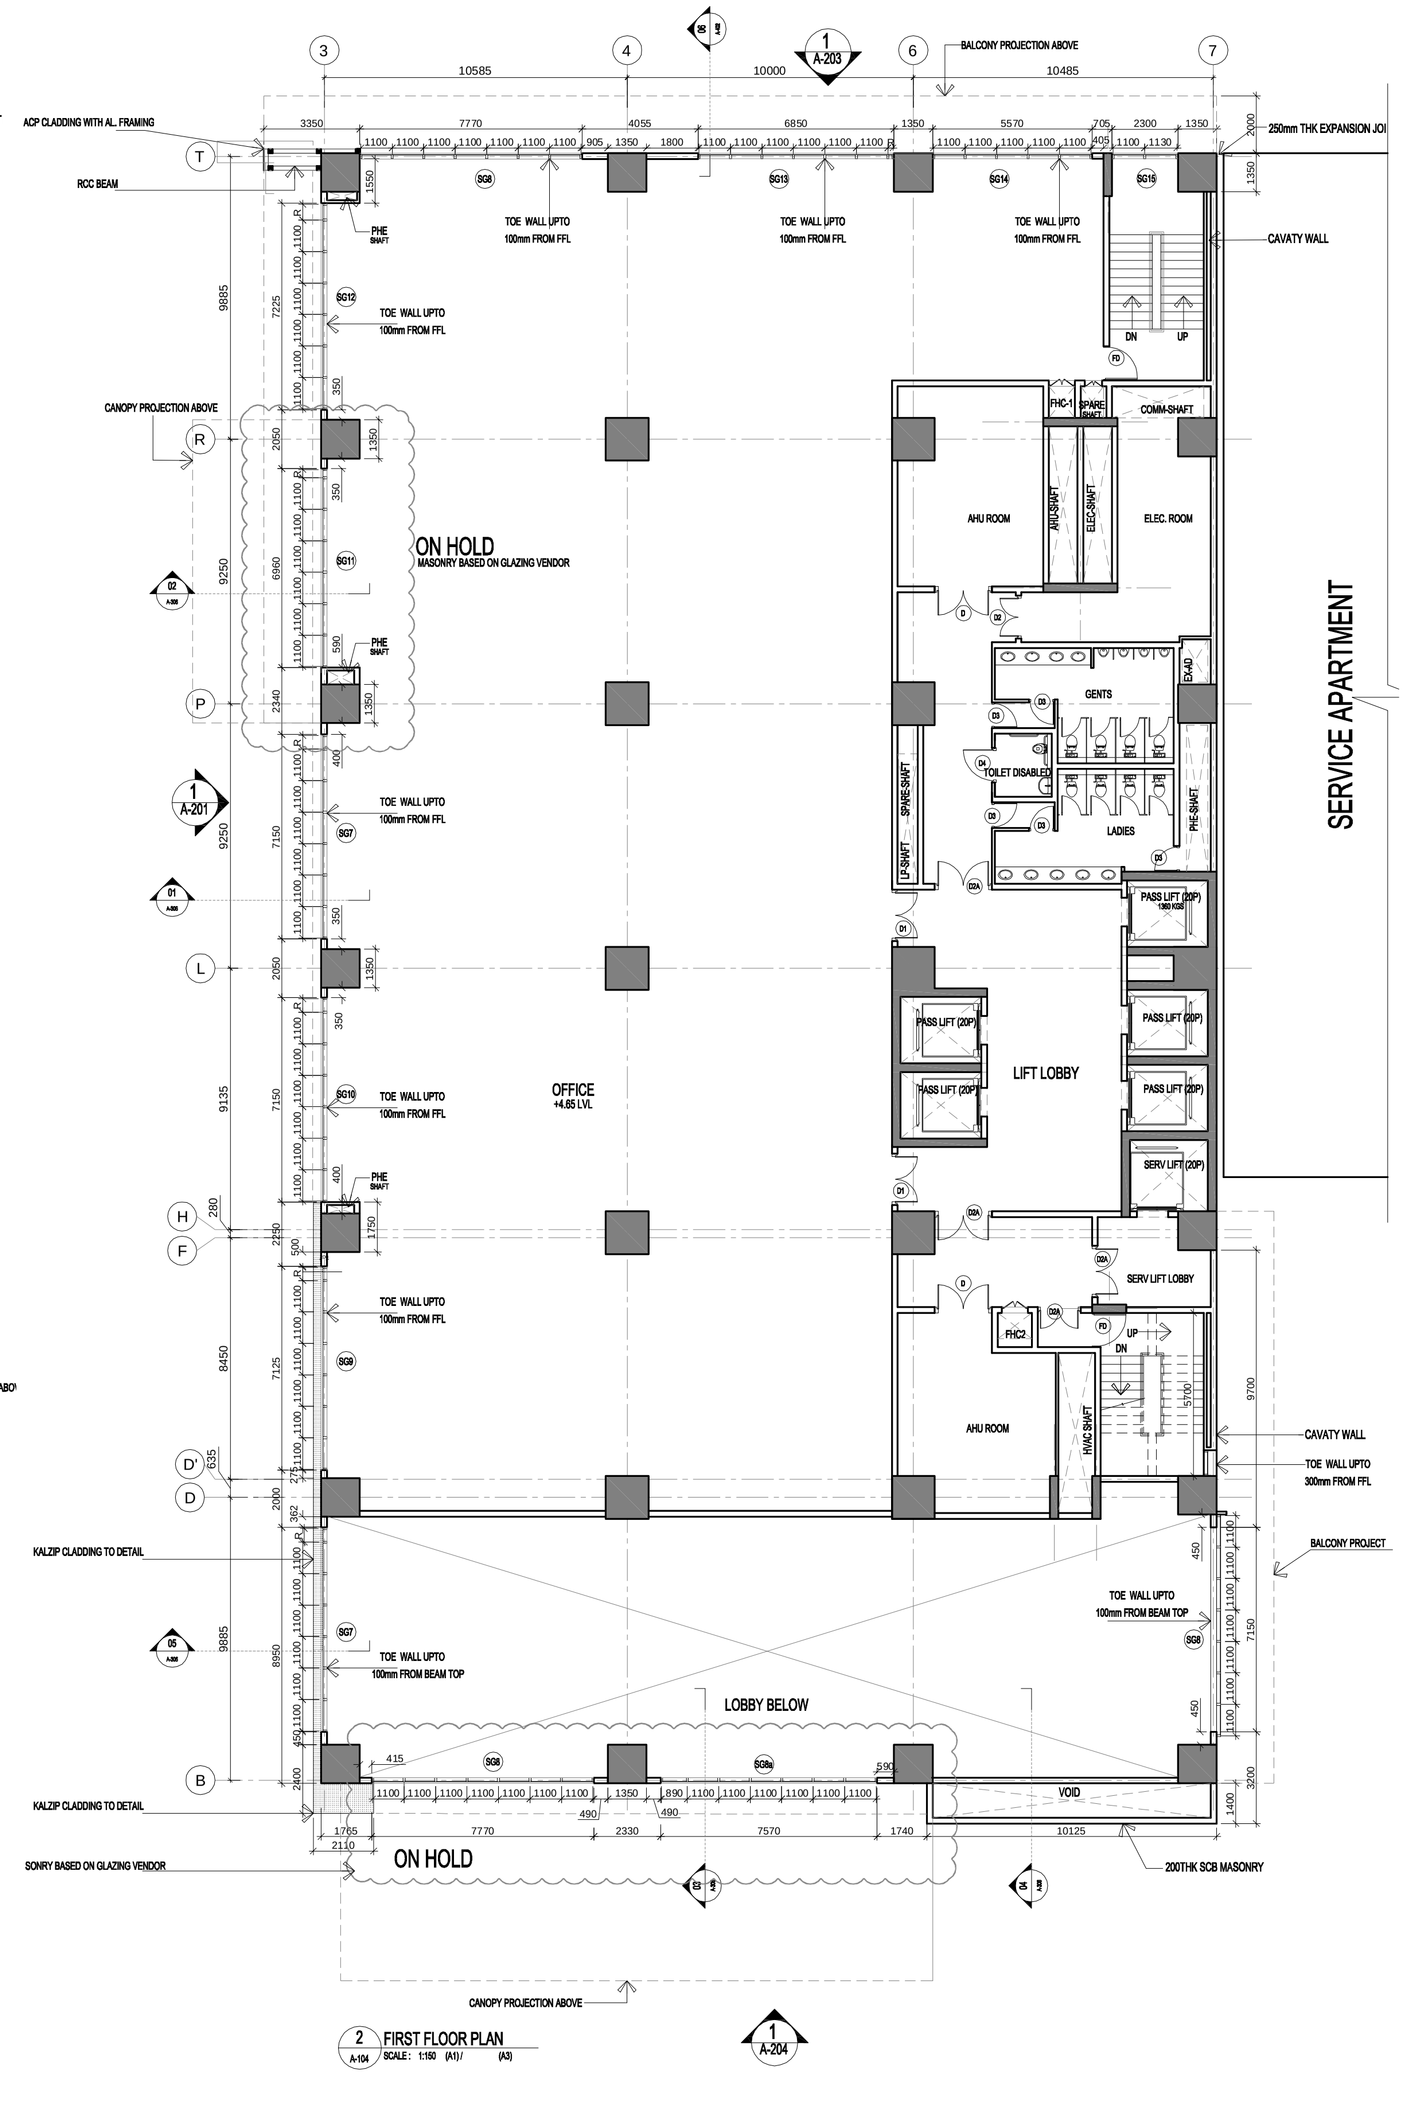

2 FIRST FLOOR PLAN
A-104 SCALE: 1:150 (A1)/ (A3)

\\BLRSRV02\ARCHITECUTER\ARCH-04-PROPOSALS\DHAKSHIN-HYD-IND-ARC-09-000\ARCHITECTURE\CONSTRUCTION-DRGS\REVISION-1\IT-TOWER\FOR GLAZING\R11.FLOOR PLANS RO
PRINTED ON:14.07.2011

SPECIALIST FACADE CONSULTANT

FACET Construction Engineering Pvt. Ltd.

CORPORATE OFFICE
#40,1,18th B, Thanisandra Main Road,
Nehru Nagar, Bangalore 560 077, India.
Tel: +91 80 4122 5481 / 4124 2477
e-mail: info@facet-tech.com

MUMBAI OFFICE
Office No. 214, Level 2
Raheja Plaza, Phase I
Off CST Road, Near BKC,
Mumbai - 400 098. India
Tel: +91 99611 03227

FOR CONSTRUCTION

R.NO	DESCRIPTION	DATE

CLIENT :

DAKSHIN INFRASTRUCTURE PVT LTD
PLOT NO 6, ANUPURAM EXTENSION,
ECIL POST
HYDERABAD -500062

PROJECT :

KAPIL TOWERS, IT & SERVICE APARTMENTS AT GACHIBOWLI, HYDERABAD

TITLE :

IT BLOCK
GROUND & FIRST FLOOR PLAN

JOB NO: 09-019	DWG NO: A-100	REV: R0
SCALE: 1:150	DRAWN BY: TASHI	
DATE: 14-07-11	CHKD BY: NARAYAN	

PROJECT MANAGERS

KAPIL ENGINEERS & INFRASTRUCTURES PVT LTD.
NAME LINE 02
PLOT NO 6, ANUPURAM EXTENSION,
ECIL POST
HYDERABAD -500062
PHONE:
FAX:

MEPS CONSULTANT

DesignTree Service Consultants Pvt Ltd
Consulting Engineers
7 Laxmi Narasimha Complex, 15th Cross 100 Feet Road 4 Phase, J.P.Nagar, Bangalore 560 078. INDIA
T: +91 80 4122 5481 F: +918041225479
EMAIL: info@designtreeconsultants.com

SPACE MATRIX
Space Matrix Design Consultants Pvt Ltd
SINGAPORE w USA w SYDNEY w BANGKOK w **BANGALORE** w DELHI w PUNE w MUMBAI w HYDERABAD w KOLKATA w CHENNAI
[www.spacematrix.com]
No. 1 St. Marks Road, Bangalore 560001. India
Tel: [+91] 80 4049 4000 Fax: [+91] 80 4049 4299

Contractors, vendors & consultants must verify all dimension on site and notify this Company any discrepancies prior to carry out works. Written dimensions take precedence over scaled dimensions.
Space Matrix Design Consultants Pvt Ltd retains copyright on this drawing.