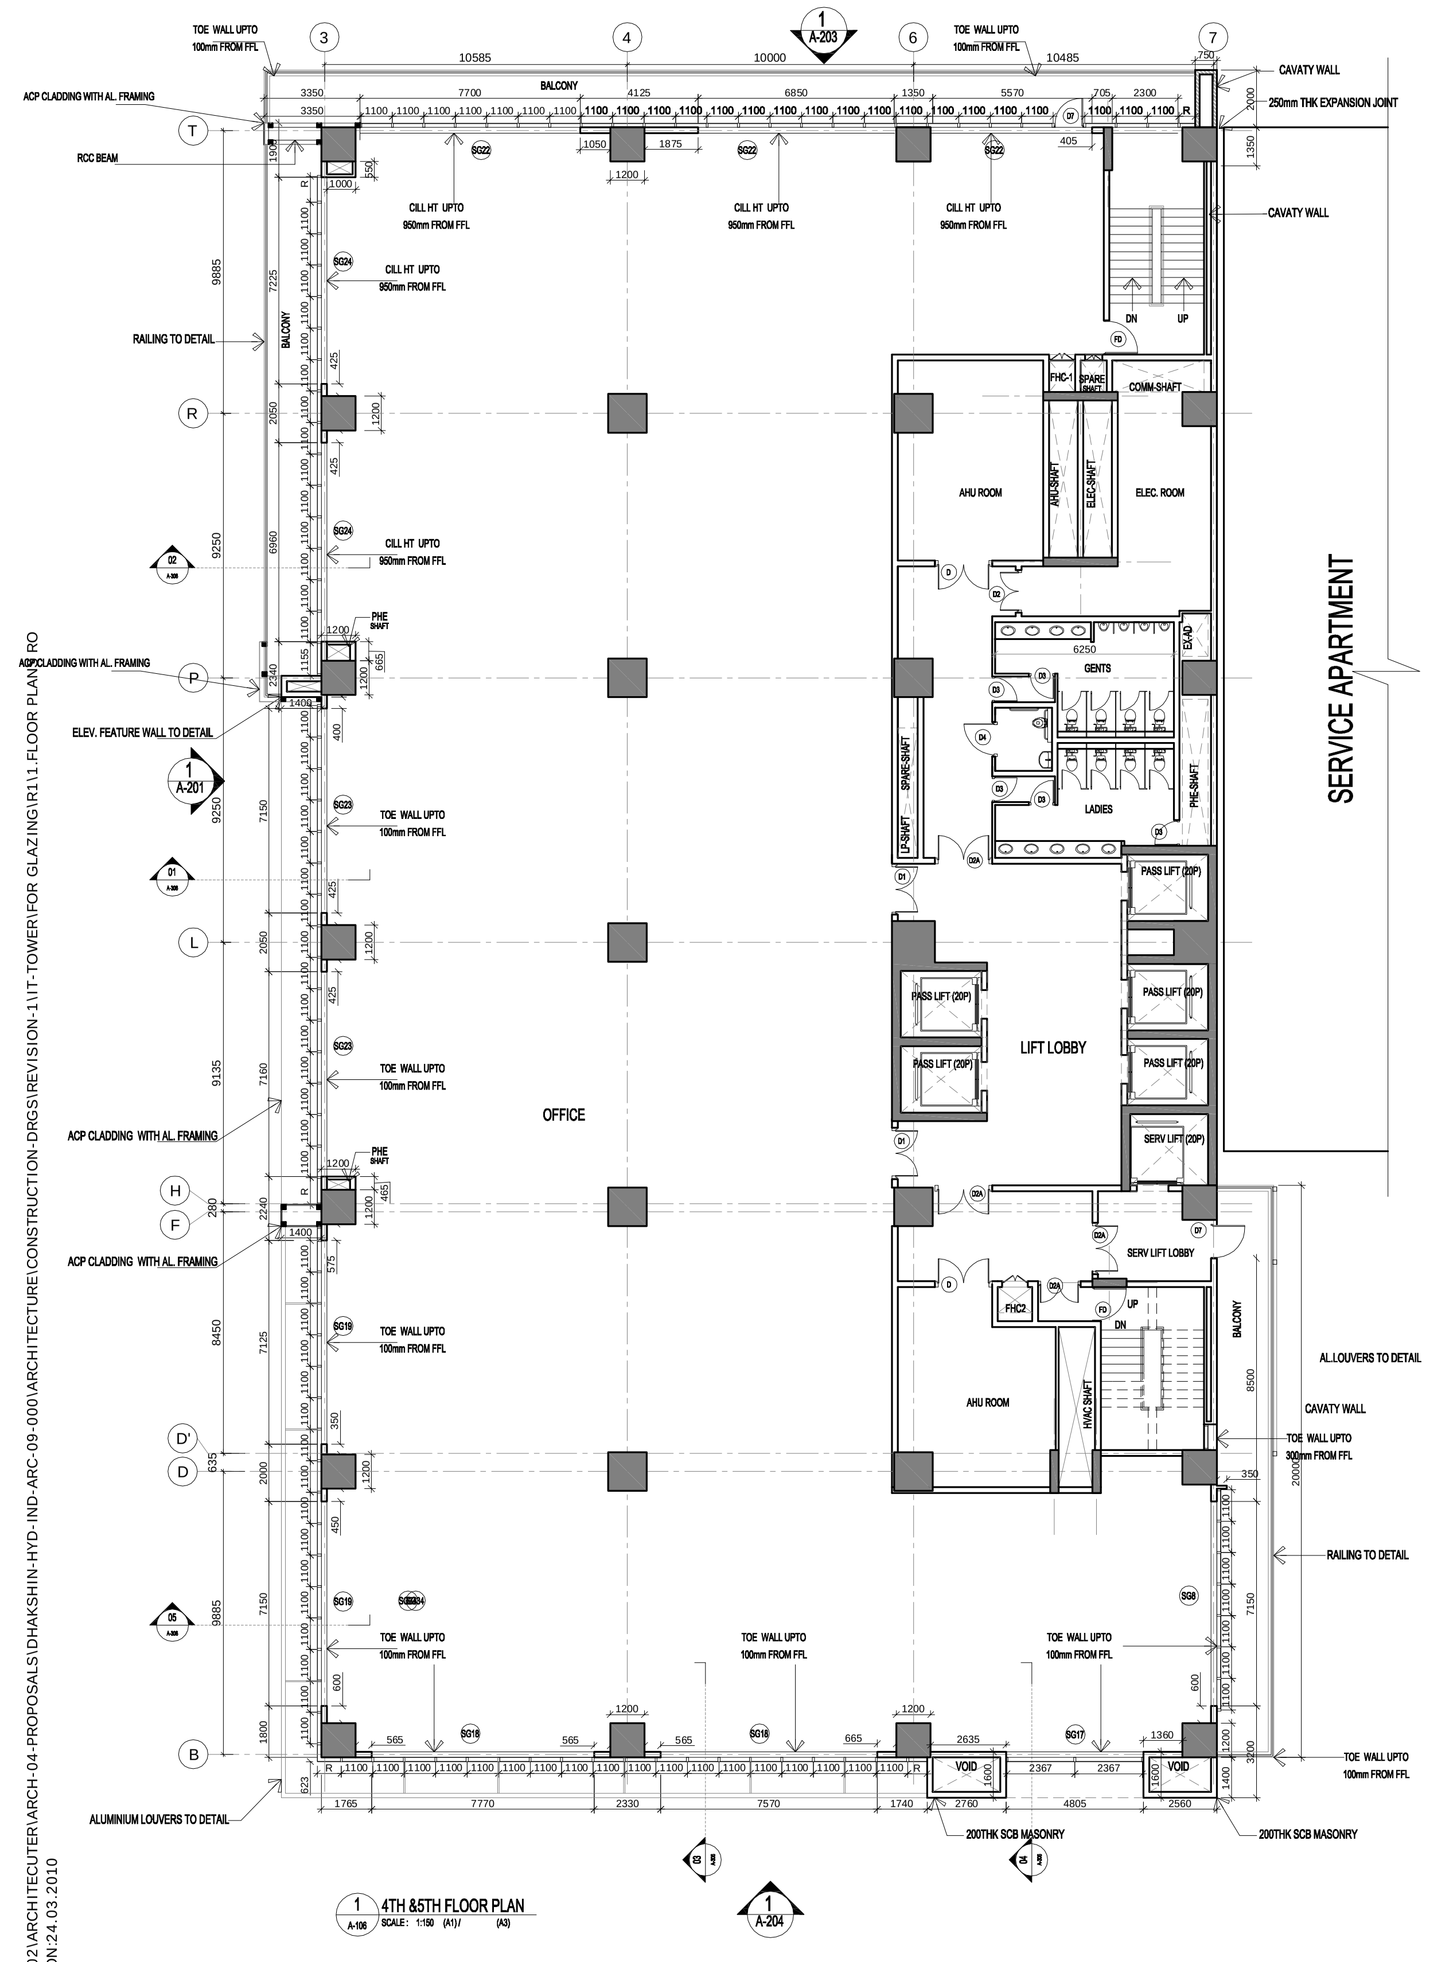

\\BLRSRV02\ARCHITECUTER\ARCH-04-PROPOSALS\DHAKSHIN-HYD-IND-ARC-09-000\ARCHITECTURE\CONSTRUCTION-DRGS\REVISION-1\IT-TOWER\FOR GLAZING\R1\1.FLOOR PLANS.RD
PRINTED ON:24.03.2010

FACET
SPECIALIST FACADE CONSULTANT

FACET Construction Engineering Pvt. Ltd.

CORPORATE OFFICE
H.no 5-189/9, Thanda Mansion Line,
Somajiguda Hyderabad-16 Pin - 500 082.
INDIA TEL : +91-40-6644 7070 FAX : +91-40-2341 0871
e-mail : info@facet-hi.com, www.facet-hi.com

MUMBAI OFFICE
Office No. 224, Level 2
Shah Industrial Estate
29A CST Road, Near BKC,
Mumbai - 400 098. India.
Tel : +91 98611 03227

FOR CONSTRUCTION

R1	BALCONY EXTENSIONS	28-10-10
R.NO	DESCRIPTION	DATE

CLIENT :

DAKSHIN INFRASTRUCTURE PVT LTD
PLOT NO 6, ANUPURAM EXTENSION,
ECIL POST
HYDERABAD -500062

PROJECT :

KAPIL TOWERS, IT & SERVICE APARTMENTS AT GACHIBOWLI, HYDERABAD

TITLE :

IT BLOCK
4,5,6,7,9TH FLOOR PLAN

JOB NO: 09-019	DWG NO: A-102	REV: R1
SCALE: 1:150	DRAWN BY: TASHI	
DATE: 14-07-11	CHKD BY: RNARAYAN	

PROJECT MANAGERS

KAPIL ENGINEERS & INFRASTRUCTURES PVT LTD.
NAME LINE 02
PLOT NO 6, ANUPURAM EXTENSION,
ECIL POST
HYDERABAD -500062
PHONE:
FAX:

MEPS CONSULTANT

DesignTree Service Consultants Pvt Ltd
Consulting Engineers
7 Laxmi Narasimha Complex, 15th Cross 100 Feet Road 4 Phase, J.P.Nagar, Bangalore 560 078. INDIA
T: +91 80 4122 5481 F: +918041225479
EMAIL: info@designtreeconsultants.com

SPACE MATRIX
Space Matrix Design Consultants Pvt Ltd
SINGAPORE w USA w SYDNEY w BANGKOK w **BANGALORE** w DELHI w PUNE w MUMBAI w HYDERABAD w KOLKATA w CHENNAI
[www.spacematrix.com]
No. 1 St. Marks Road, Bangalore 560001, India
Tel: [+91] 80 4049 4000 Fax: [+91] 80 4049 4299

Contractors, vendors & consultants must verify all dimension on site and notify this Company any discrepancies prior to carry out works. Written dimensions take precedence over scaled dimensions.
Space Matrix Design Consultants Pvt Ltd retains copyright on this drawing.